
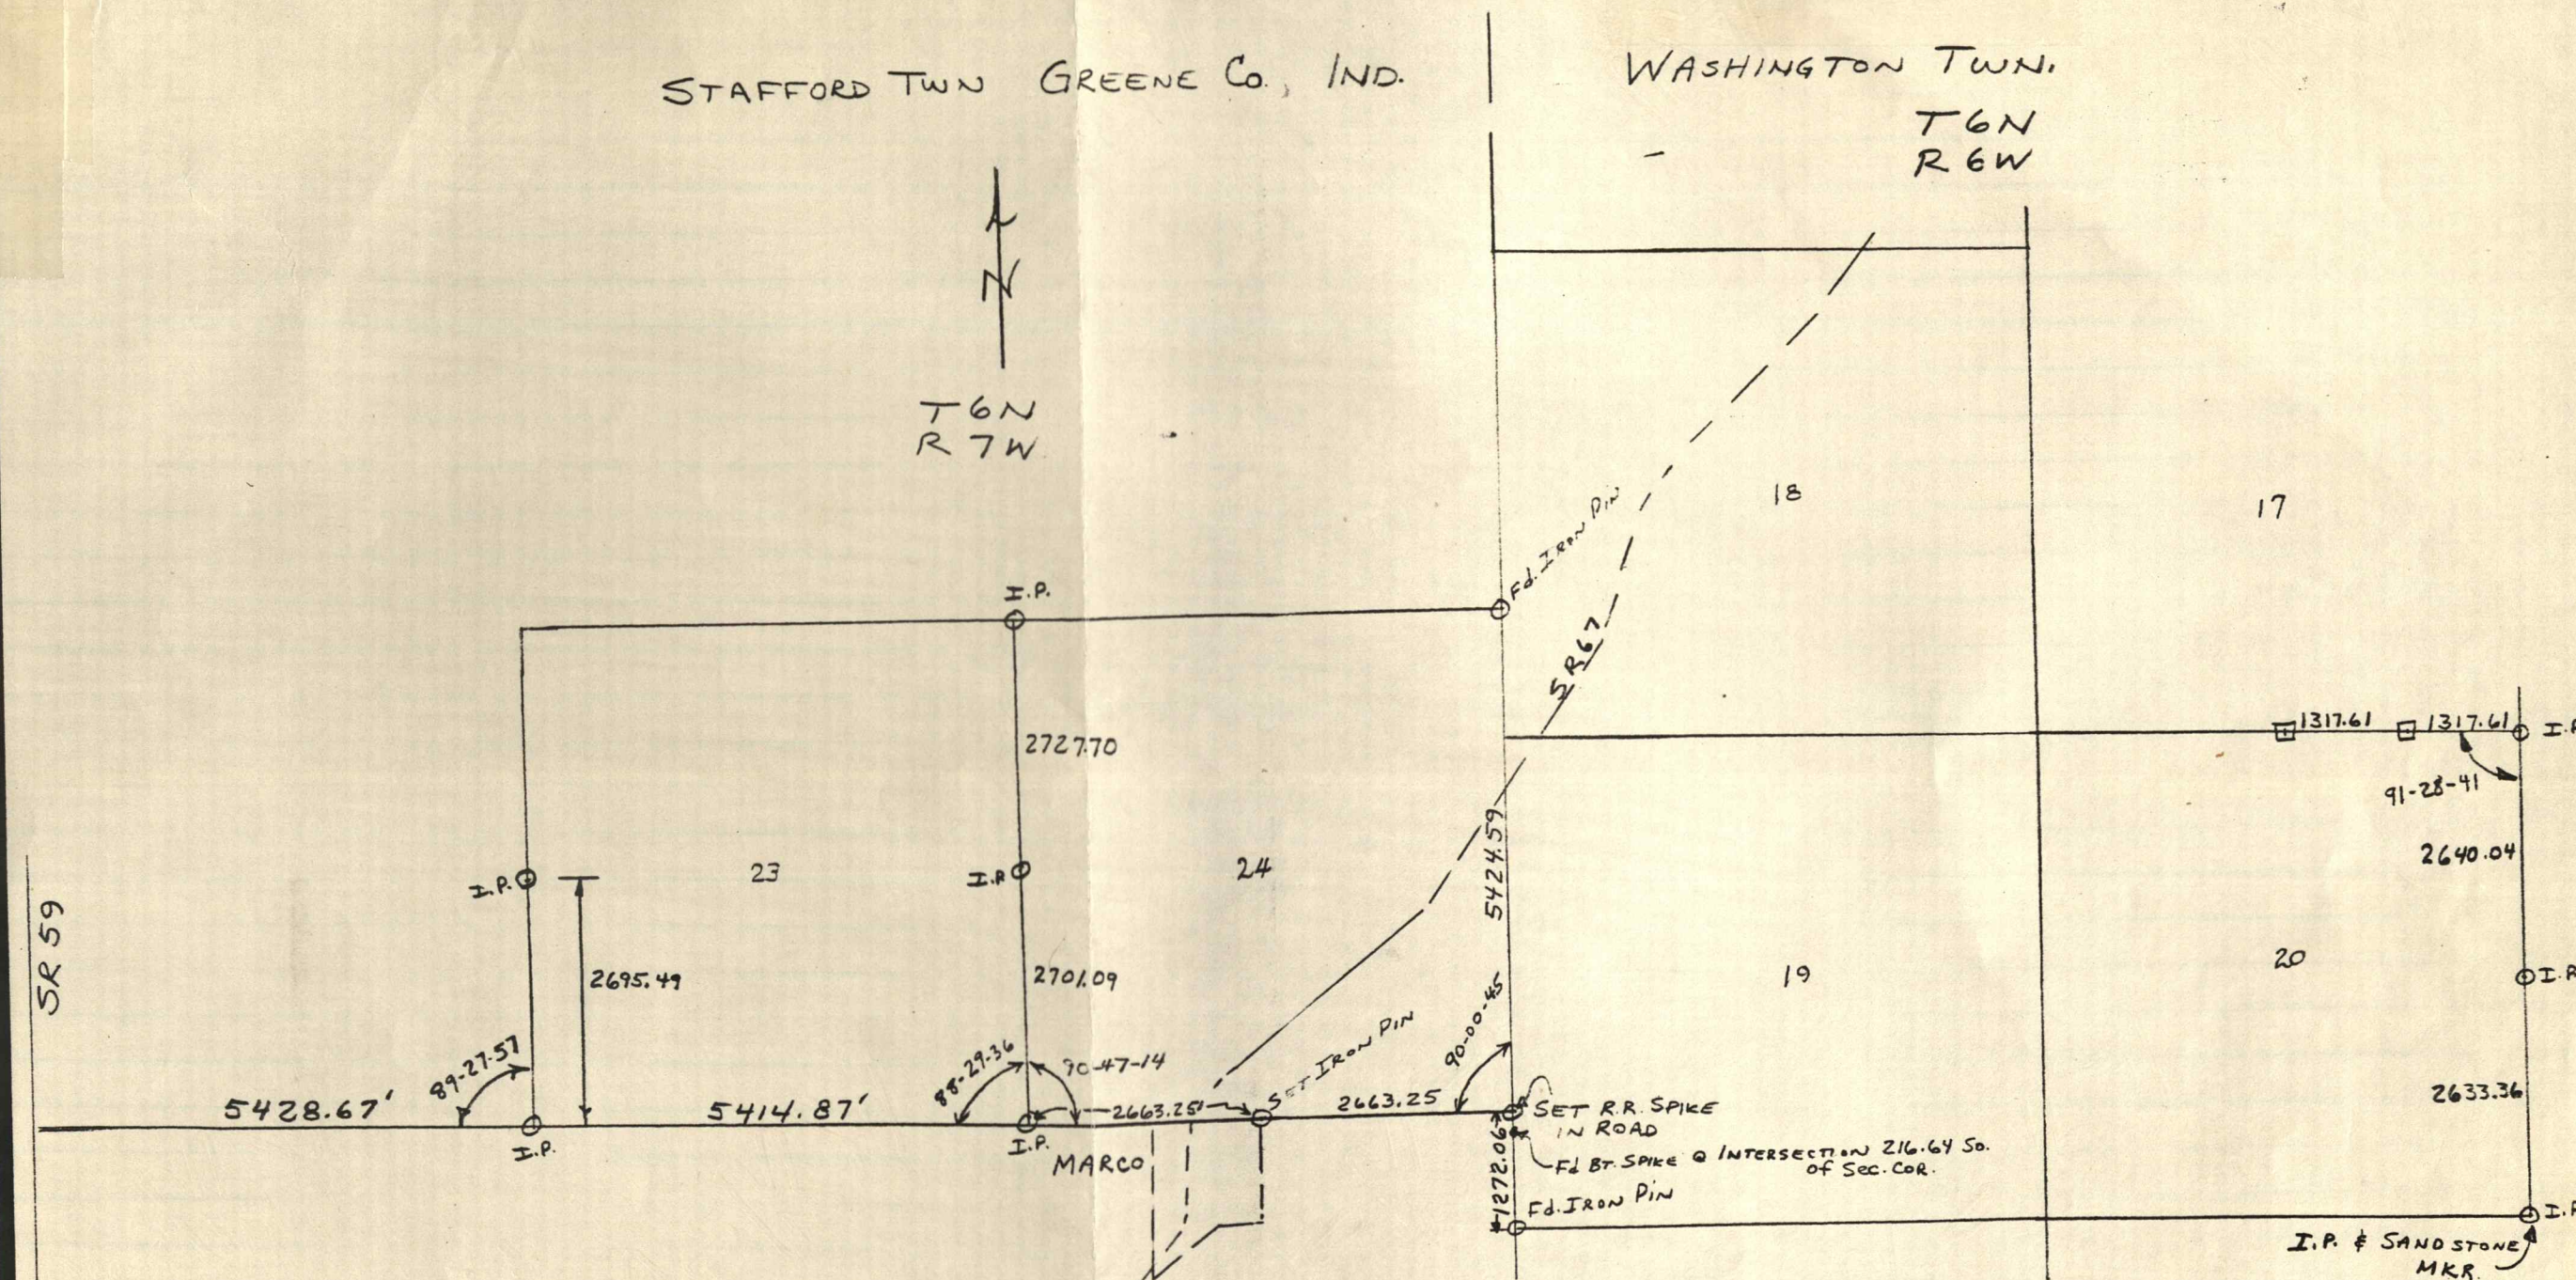


STAFFORD TWN GREENE Co., IND.

WASHINGTON TOWN.

T 6 N
R 6 W


 T 6 N
 R 7 W


$$1'' = 2000'$$

□ FOUND STONE

① IRON PIN

SE COR SEC 24 SET BY PROP. DISTANCE
FROM SW COR OF 19 TO NE COR OF 24

ACTUAL DIST 6696.65

ORIG. SURVEY 6518.16 (80 ch. + 18.76 ch.)

ORIG. SURVEY OFFSET 18.76 CHAINS

$$\frac{6696.65}{6518.16} \times 18.76 \times 66 = 1272.06' \text{ (Prop. offset Dist @ Twn. Line)}$$